CONCRETE SHIELDING

DIMENSIONS & WEIGHTS
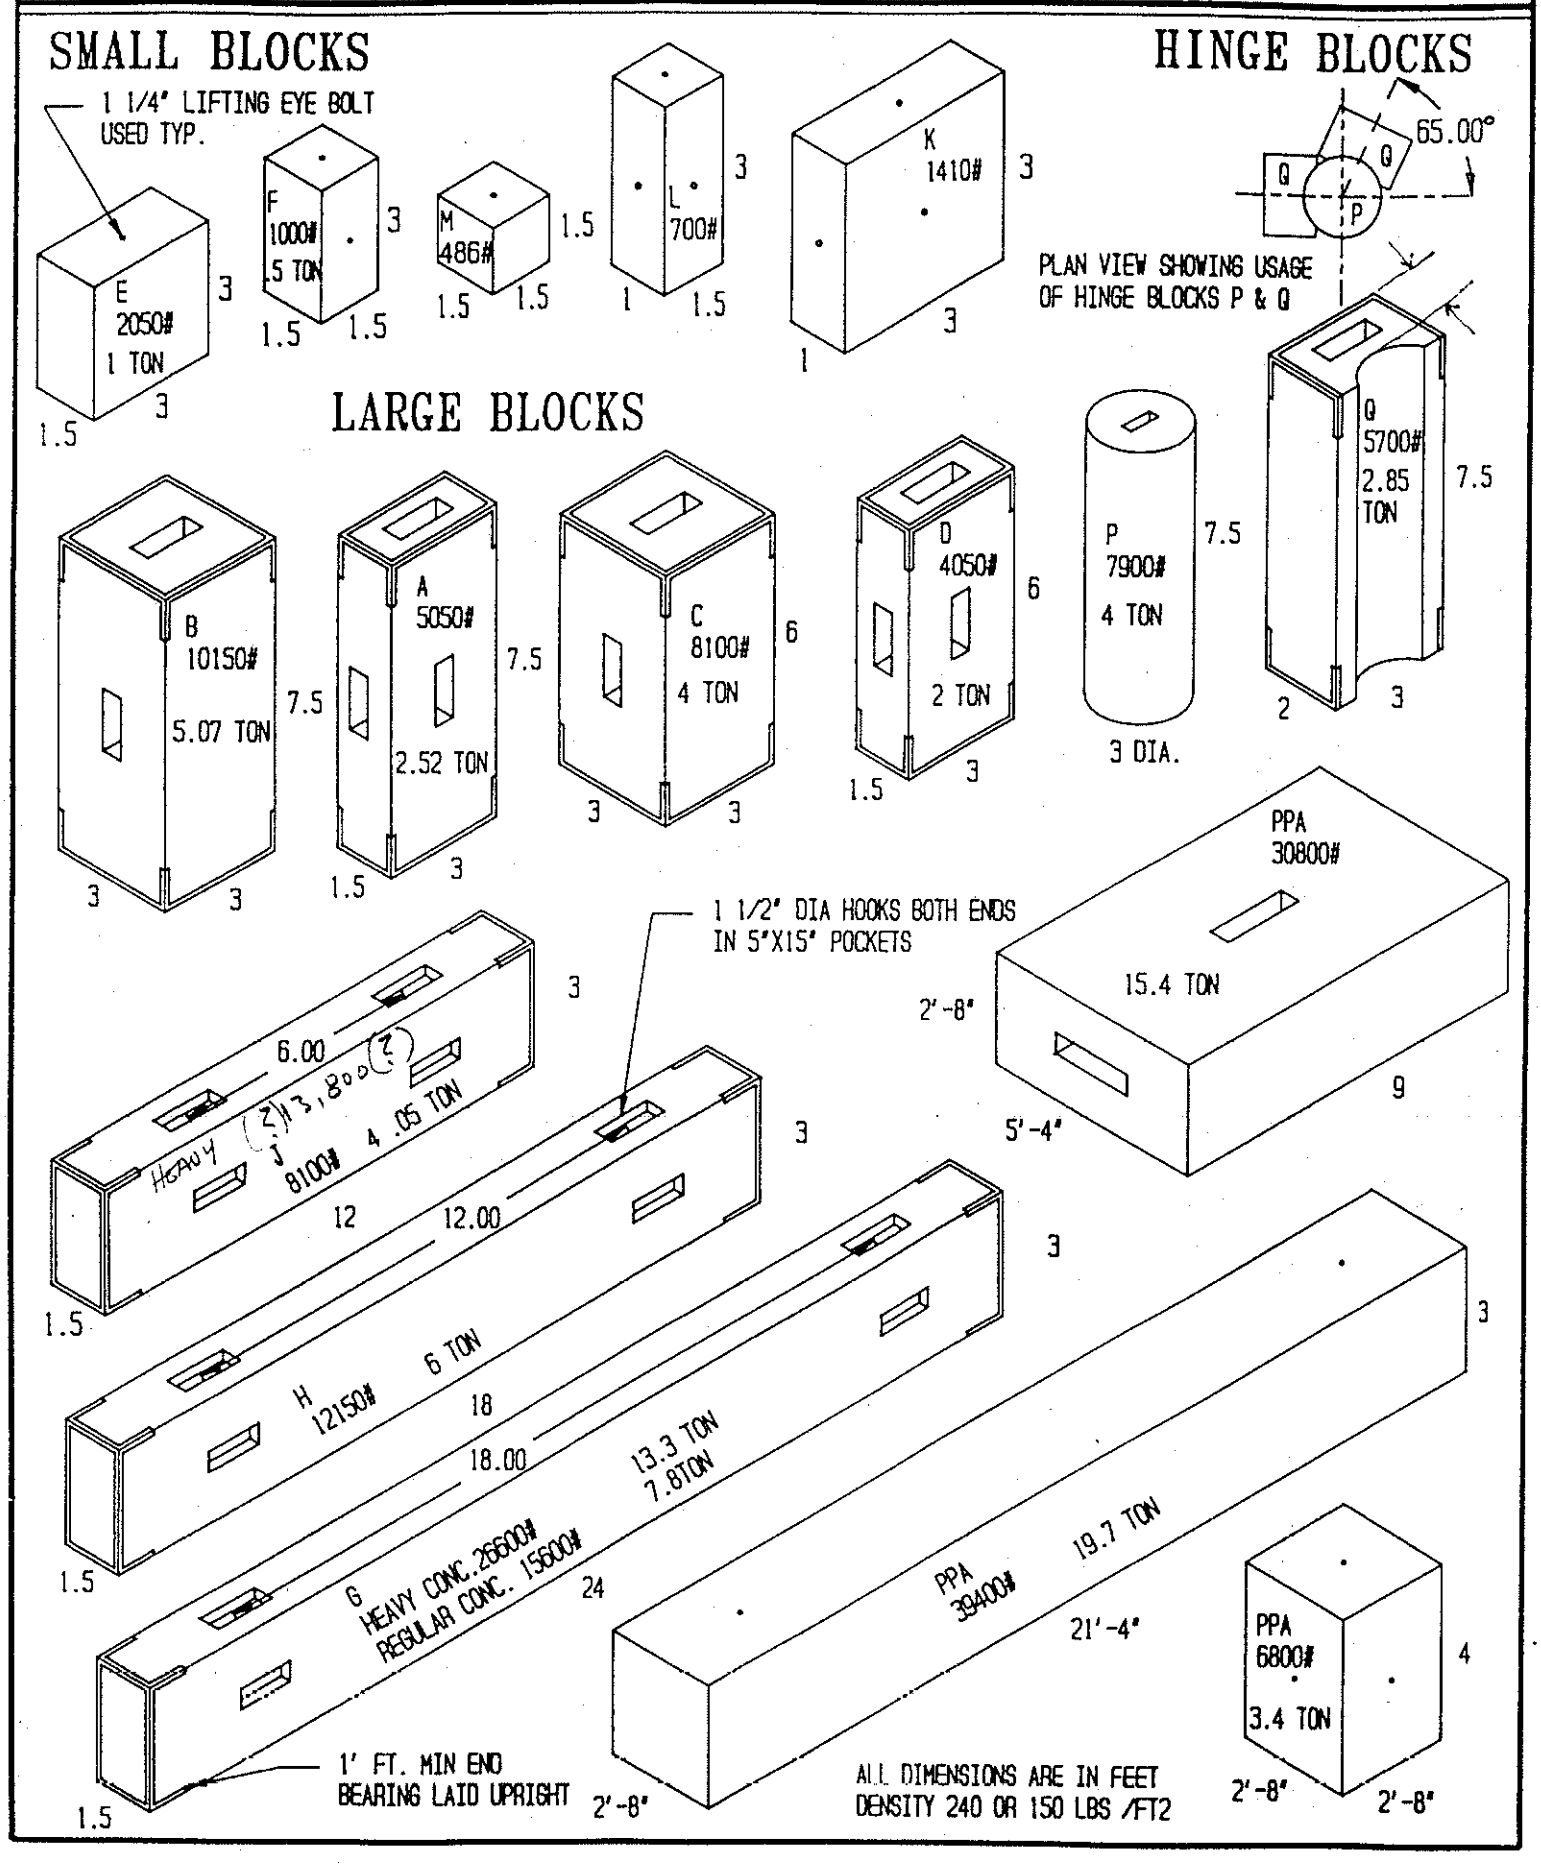
REV. 1988